REVISIONS.

Lots 11&12 Divided Per O.O. & B of A, C.Sh.3359.
LOT 67 DIM CHANGED PER DEED CSH 79-103
LOT 15/16 CONS'D PER, D OF A, C.SH. 83-542
LOT 1/2 DIM CH. PER DEED C.SH. 88-100
LOTS 6&7 CONS'D PER, O.O, C.SH. 89-380
LOTS 3, 4 & 5 CONS'D PER O.O.; C. SH. 96-090
LOTS 30 & 31 CONS'D PER O.O.; CH. SH. 13-045

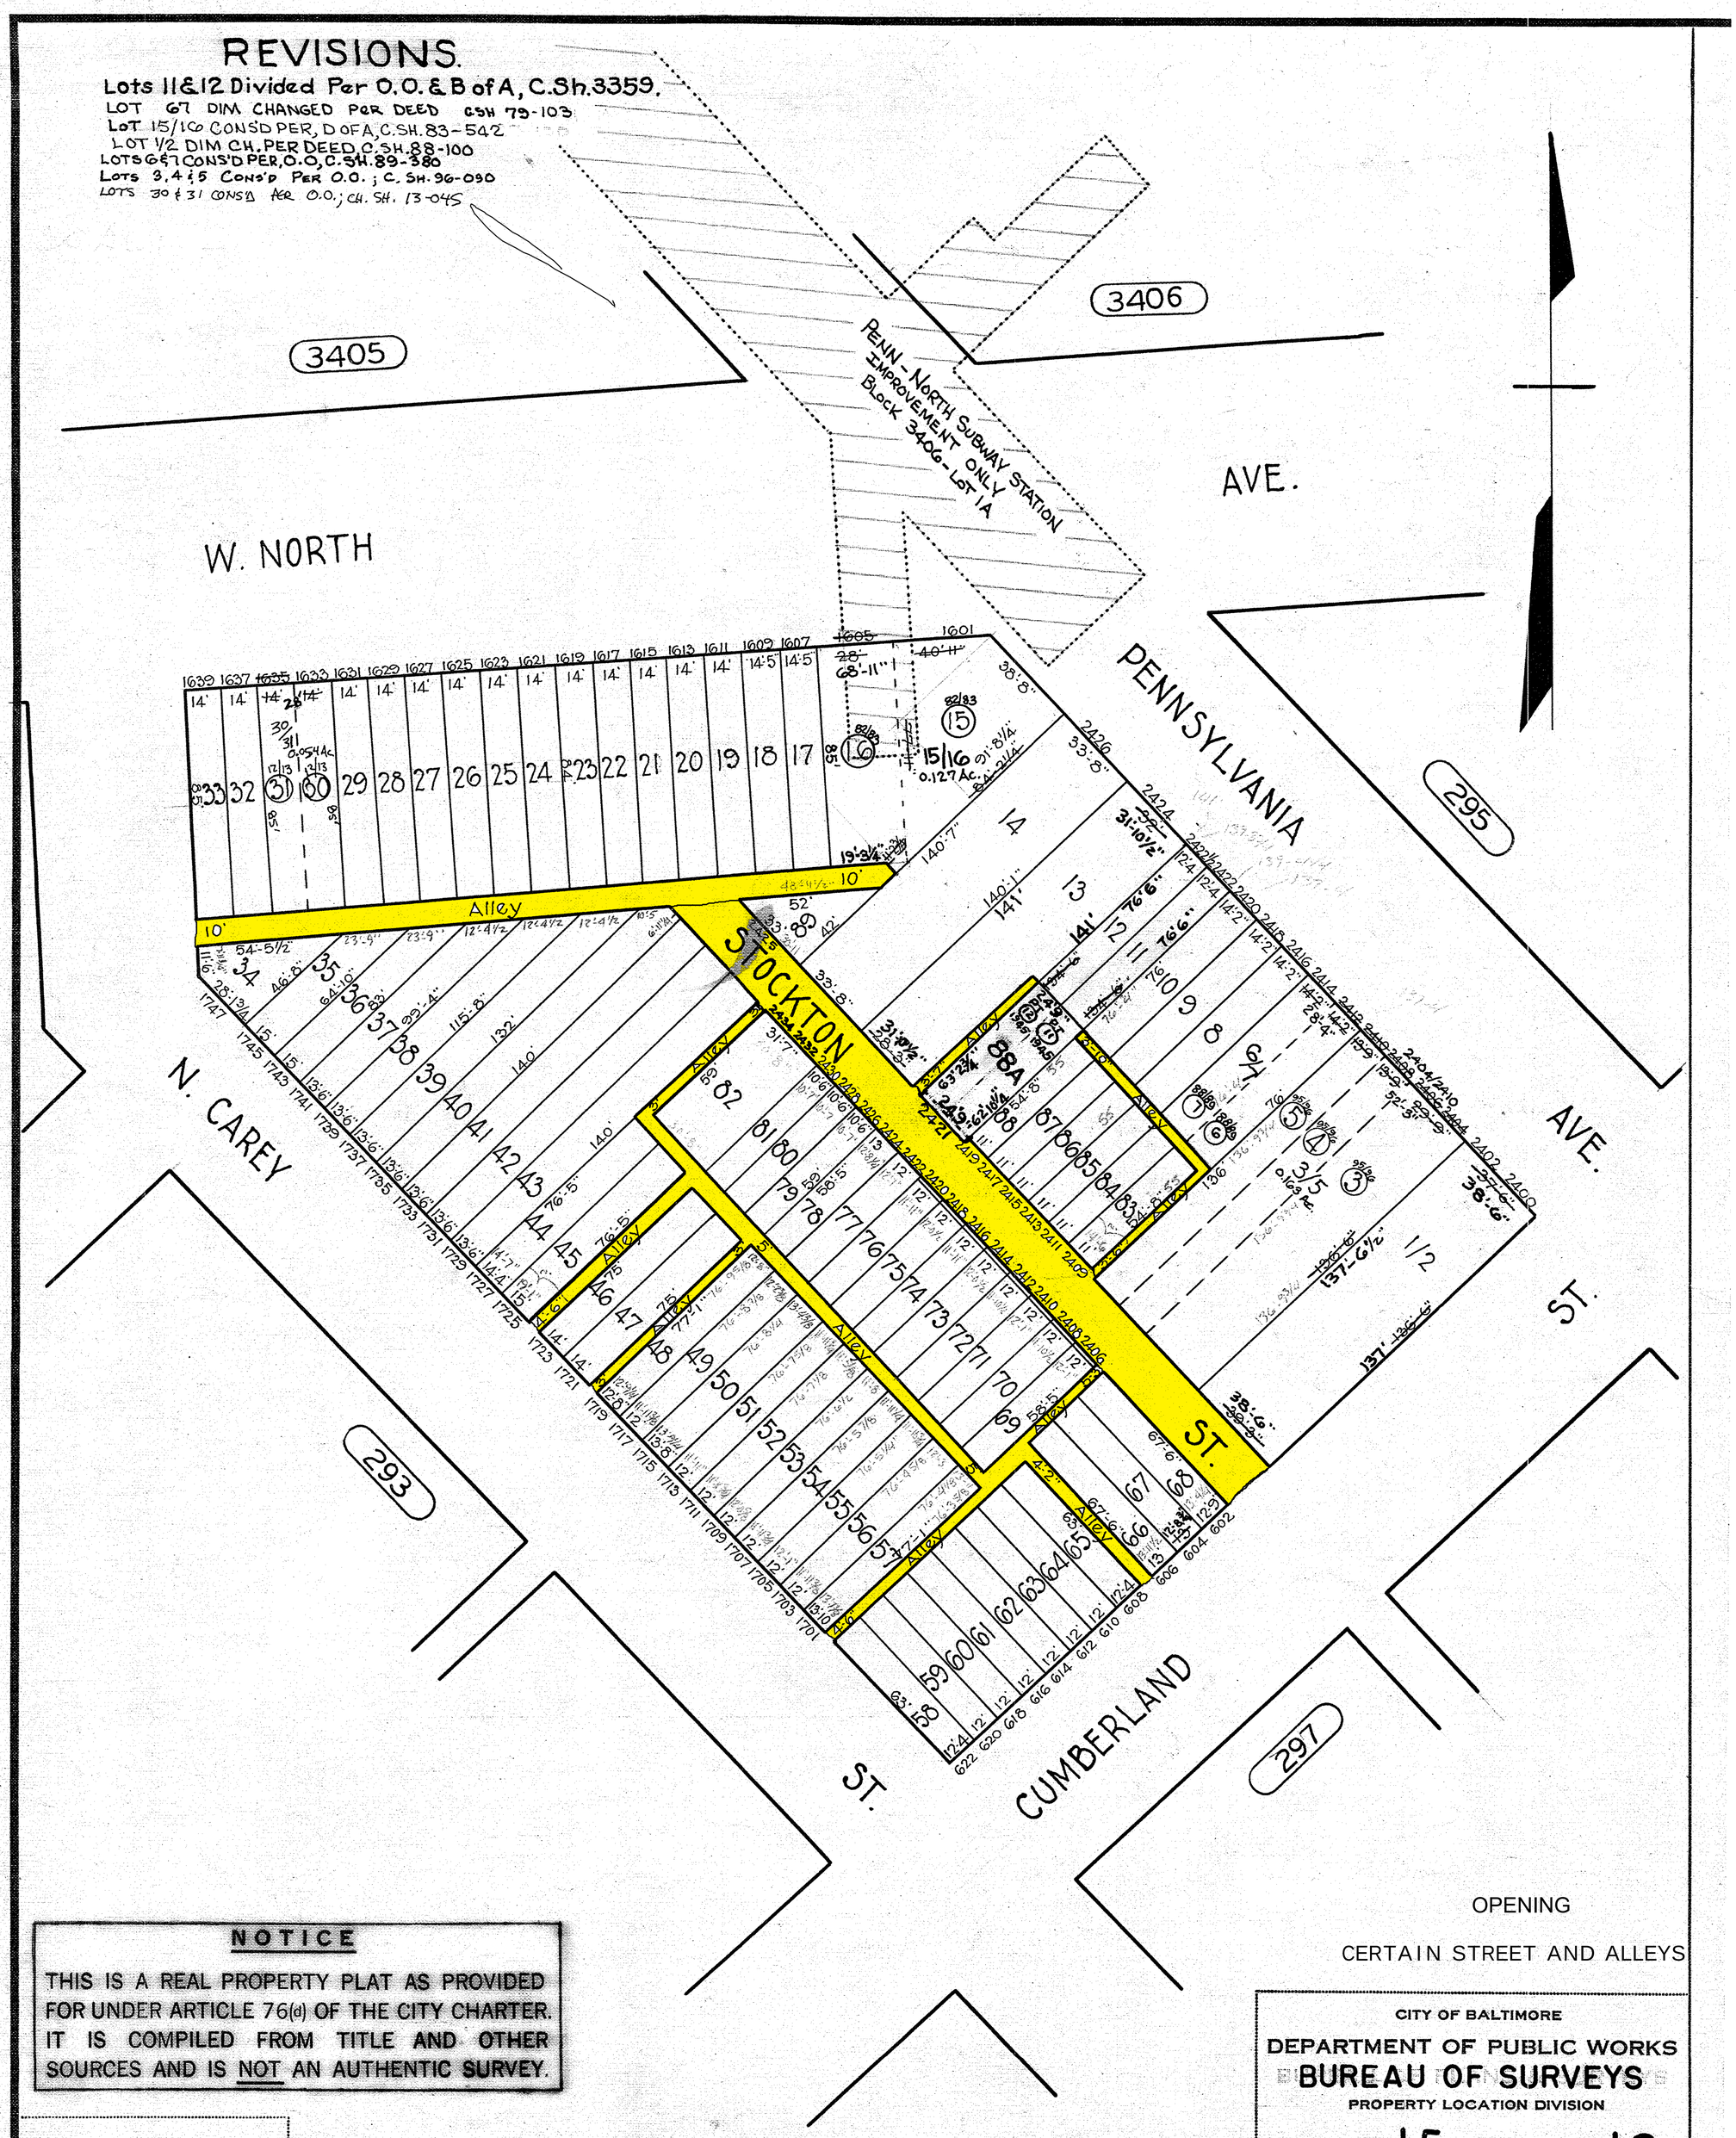

OPENING

CERTAIN STREET AND ALLEYS

NOTICE

THIS IS A REAL PROPERTY PLAT AS PROVIDED FOR UNDER ARTICLE 76(d) OF THE CITY CHARTER. IT IS COMPILED FROM TITLE AND OTHER SOURCES AND IS NOT AN AUTHENTIC SURVEY.

TRACED BY G. Moorehead
LETTERED BY W. M. Lee
CHECKED BY

CITY OF BALTIMORE
DEPARTMENT OF PUBLIC WORKS
BUREAU OF SURVEYS
PROPERTY LOCATION DIVISION

WARD 15 SECTION 13
BLOCK 294

SCALE 1" = 50'-0" DATE July 1929