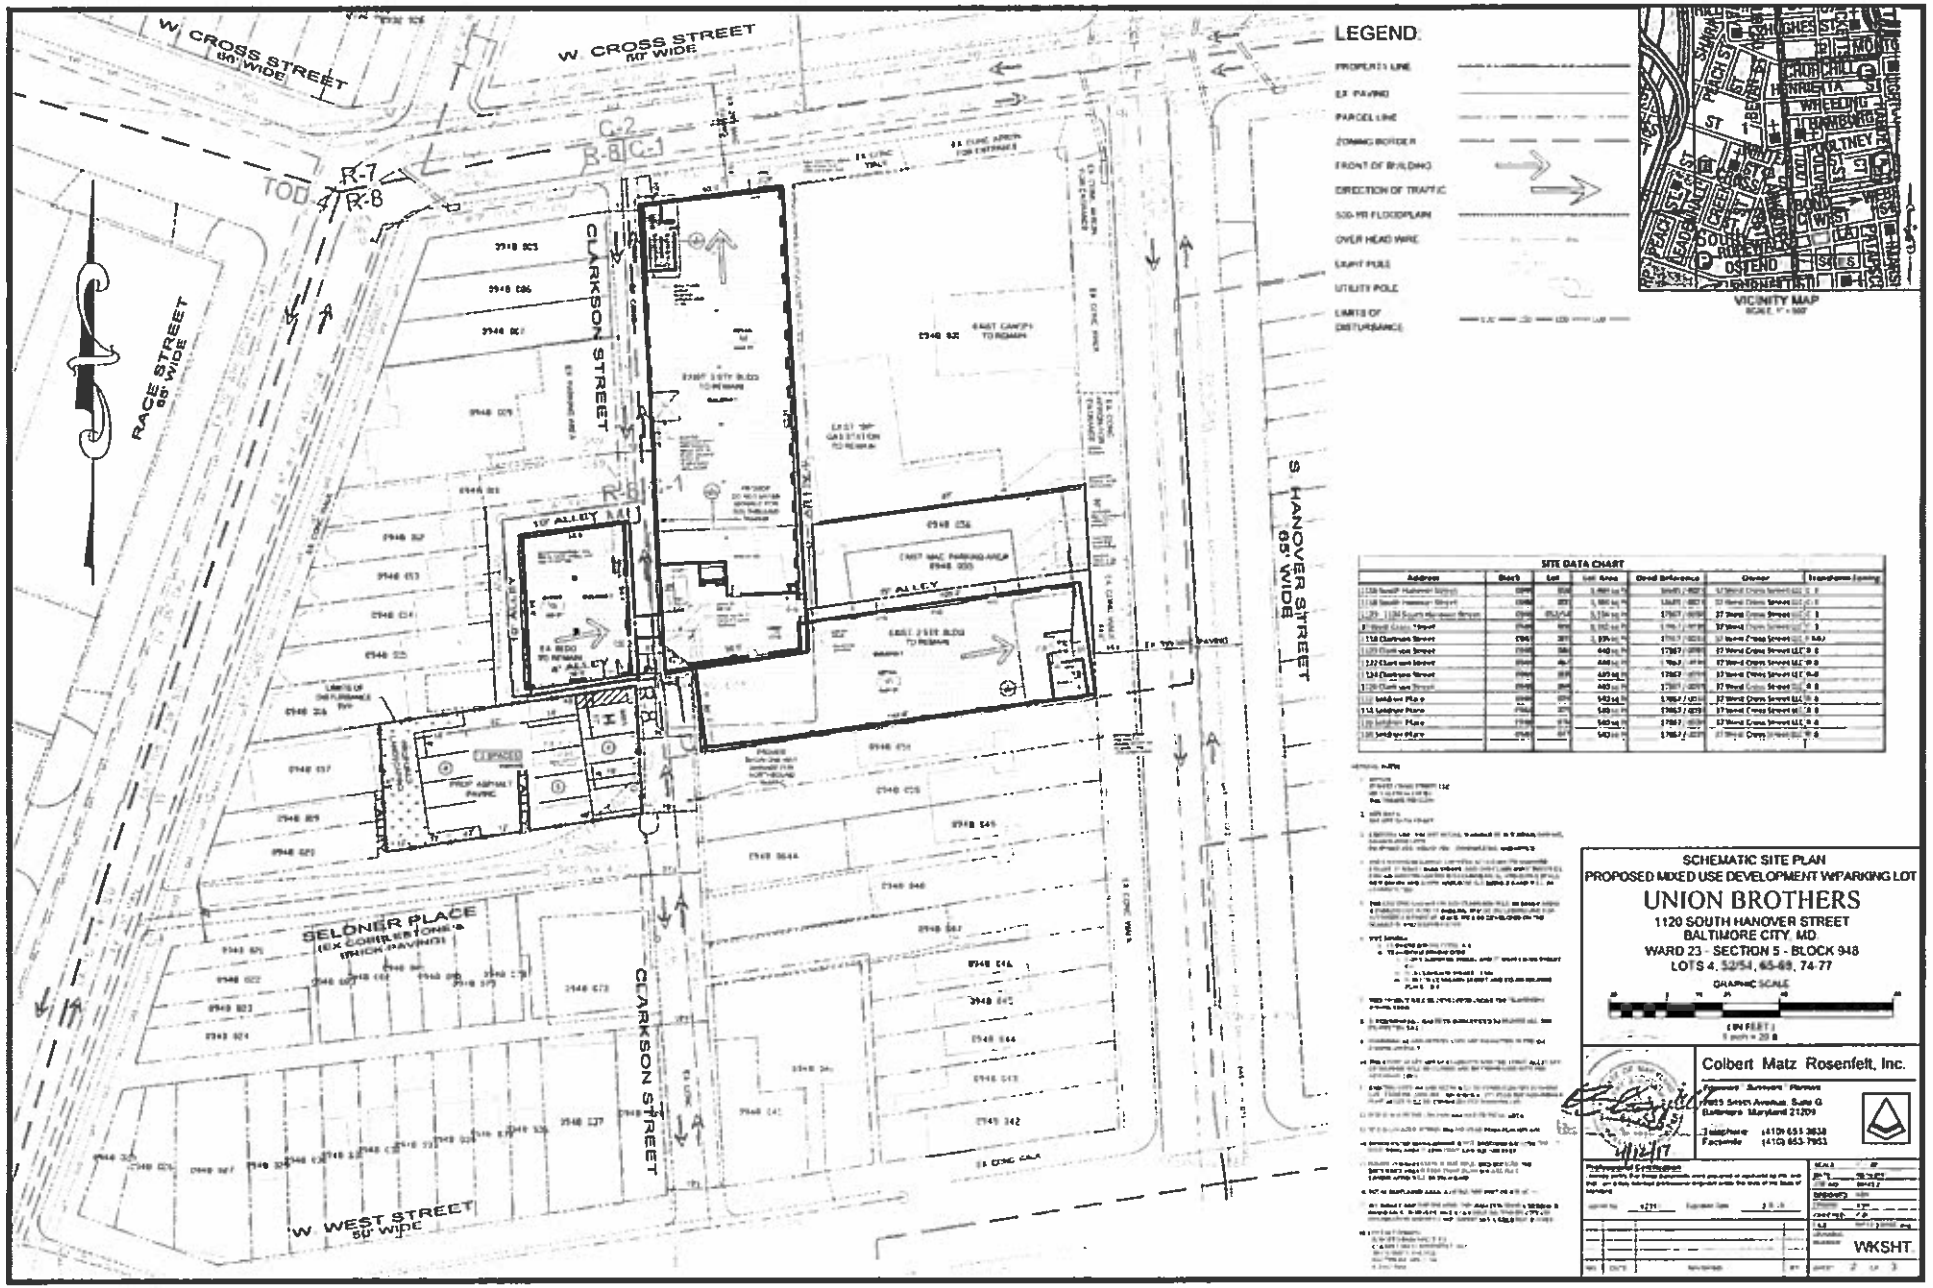
W CROSS STREET
80' WIDE
W CROSS STREET
80' WIDE
C-2
B-B
C-1
R-7
TOD 4
R-8
RACE STREET
65' WIDE
CLARKSON STREET
R-8
C-1
10' ALLEY
10' ALLEY
S HANOVER STREET
65' WIDE
SELONER PLACE
(EX CORRESTONE'S
IRISH PAVING)
CLARKSON STREET
W WEST STREET
60' WIDE
LEGEND
PROPERTY LINE
EX PAVING
PARCEL LINE
ZONING BORDER
FRONT OF BUILDING
DIRECTION OF TRAFFIC
500-YR FLOODPLAIN
OVER HEAD WIRE
LIGHT POLE
UTILITY POLE
LIMITS OF DISTURBANCE
VICINITY MAP
SITE DATA CHART
SCHEMATIC SITE PLAN
PROPOSED MIXED USE DEVELOPMENT W/PARKING LOT
UNION BROTHERS
1120 SOUTH HANOVER STREET
BALTIMORE CITY, MD
WARD 23 - SECTION 5 - BLOCK 948
LOTS 4, 52/54, 65-69, 74-77
GRAPHIC SCALE
Colbert Matz Rosenfelt, Inc.
WKSHT